
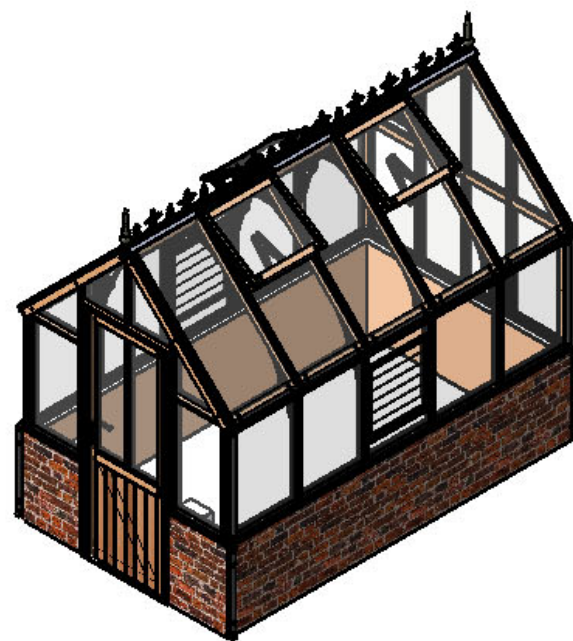
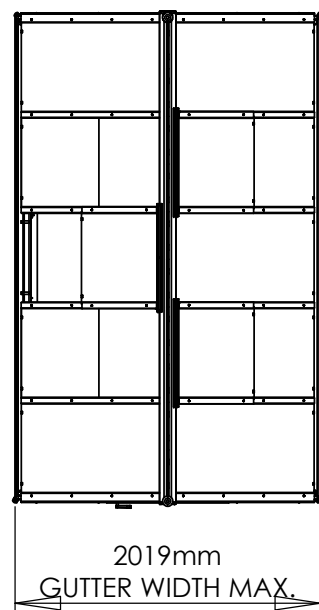
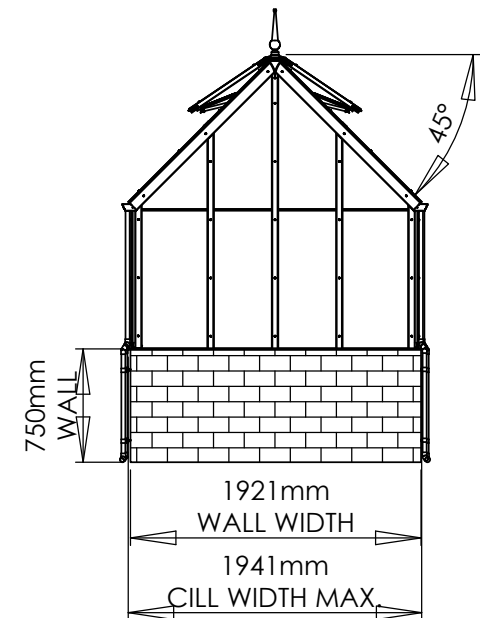
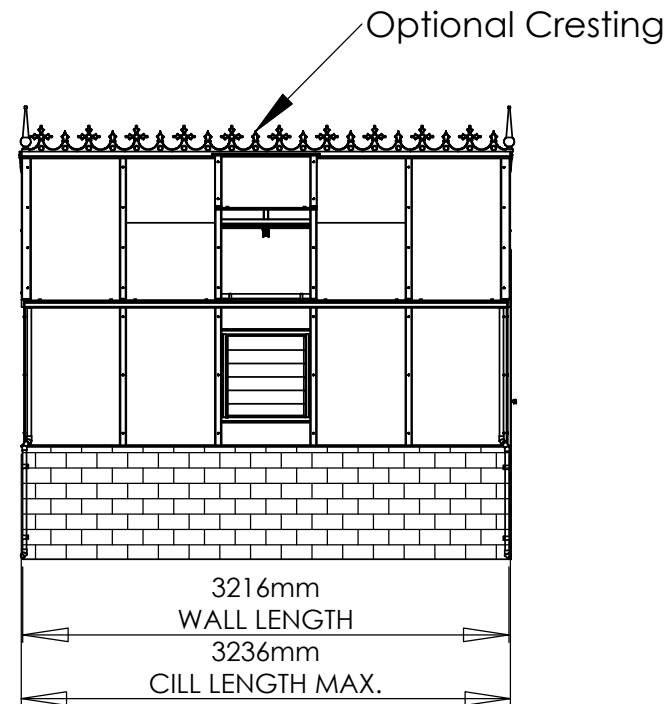


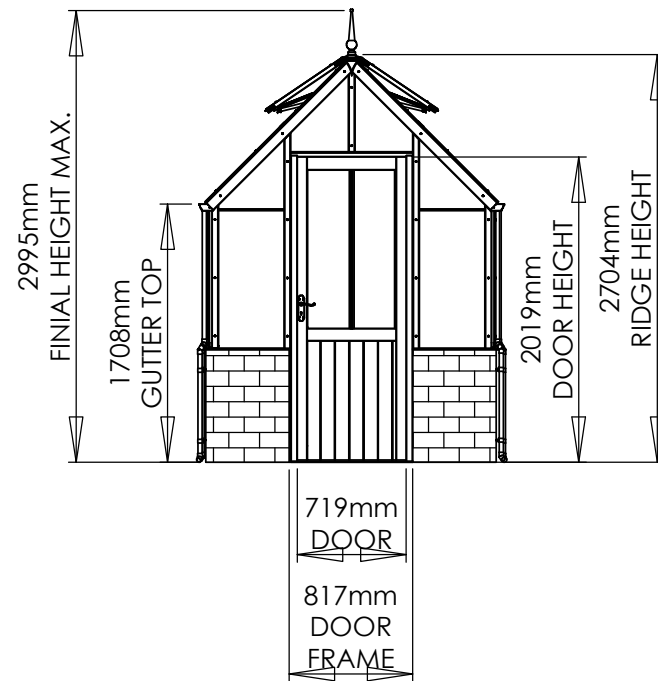

0 1000mm
SCALE 1:50

MATERIAL: Cedar/Aluminium/Brick	DO NOT SCALE DRAWING		REVISION	
	The Greenhouse People Ltd © 2026		TITLE:	
WEIGHT:	DWG NO.		A3	
	SCALE:1:50		SHEET 1 OF 1	

Alton Victorian 6x10
Dwarf Wall